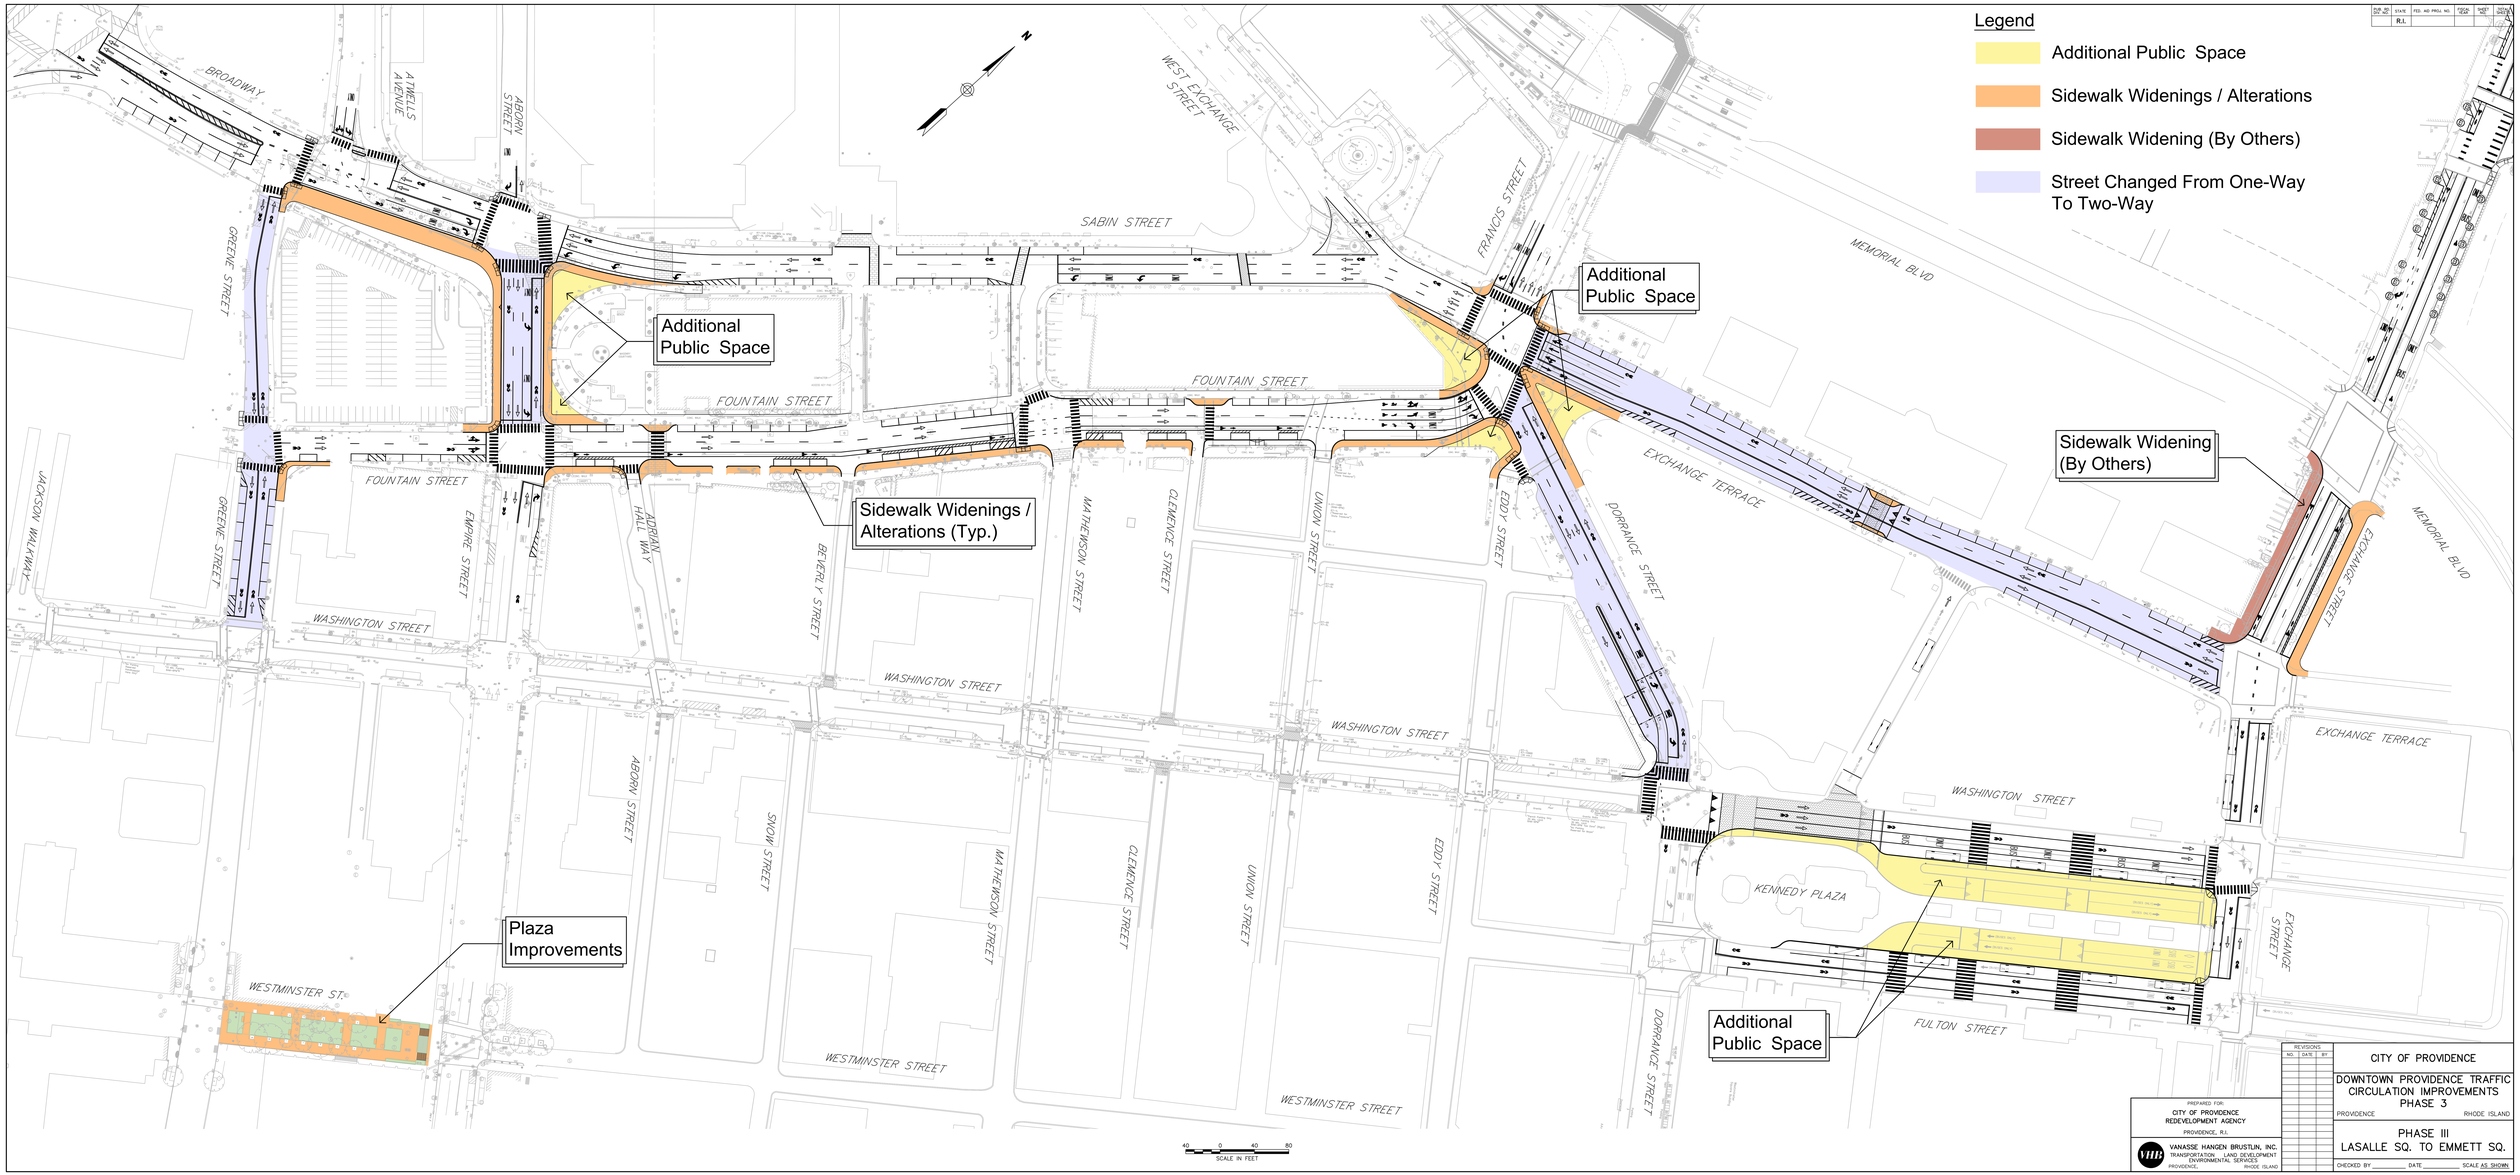
Legend
Additional Public Space
Sidewalk Widenings / Alterations
Sidewalk Widening (By Others)
Street Changed From One-Way To Two-Way
Additional Public Space
Additional Public Space
Sidewalk Widenings / Alterations (Typ.)
Sidewalk Widening (By Others)
Plaza Improvements
Additional Public Space
BROADWAY
A WELLS AVENUE
ADORN STREET
WEST EXCHANGE STREET
SABIN STREET
FRANCIS STREET
MEMORIAL BLVD
GREENE STREET
FOUNTAIN STREET
JACKSON WALKWAY
EMPIRE STREET
ADRIAN HALL WAY
BEVERLY STREET
WATHEWSON STREET
CLEMENCE STREET
UNION STREET
EDDY STREET
EXCHANGE TERRACE
DORRANCE STREET
EXCHANGE STREET
WASHINGTON STREET
SNOW STREET
KENNEDY PLAZA
FULTON STREET
WESTMINSTER ST
WESTMINSTER STREET
40 0 40 80
SCALE IN FEET
CITY OF PROVIDENCE
DOWNTOWN PROVIDENCE TRAFFIC CIRCULATION IMPROVEMENTS PHASE 3
PROVIDENCE RHODE ISLAND
PHASE III
LASALLE SQ. TO EMMETT SQ.
PREPARED FOR: CITY OF PROVIDENCE REDEVELOPMENT AGENCY PROVIDENCE, R.I.
VANASSE HANGEN BRUSTLIN, INC. TRANSPORTATION LAND DEVELOPMENT ENVIRONMENTAL SERVICES PROVIDENCE RHODE ISLAND
CHECKED BY _____ DATE _____ SCALE AS SHOWN